COMPILATION PLAN
INDIAN GROUND HILL AREA
KENSINGTON, EAST KINGSTON, SOUTH HAMPTON
SCALE: 1"=500'± JULY 2001

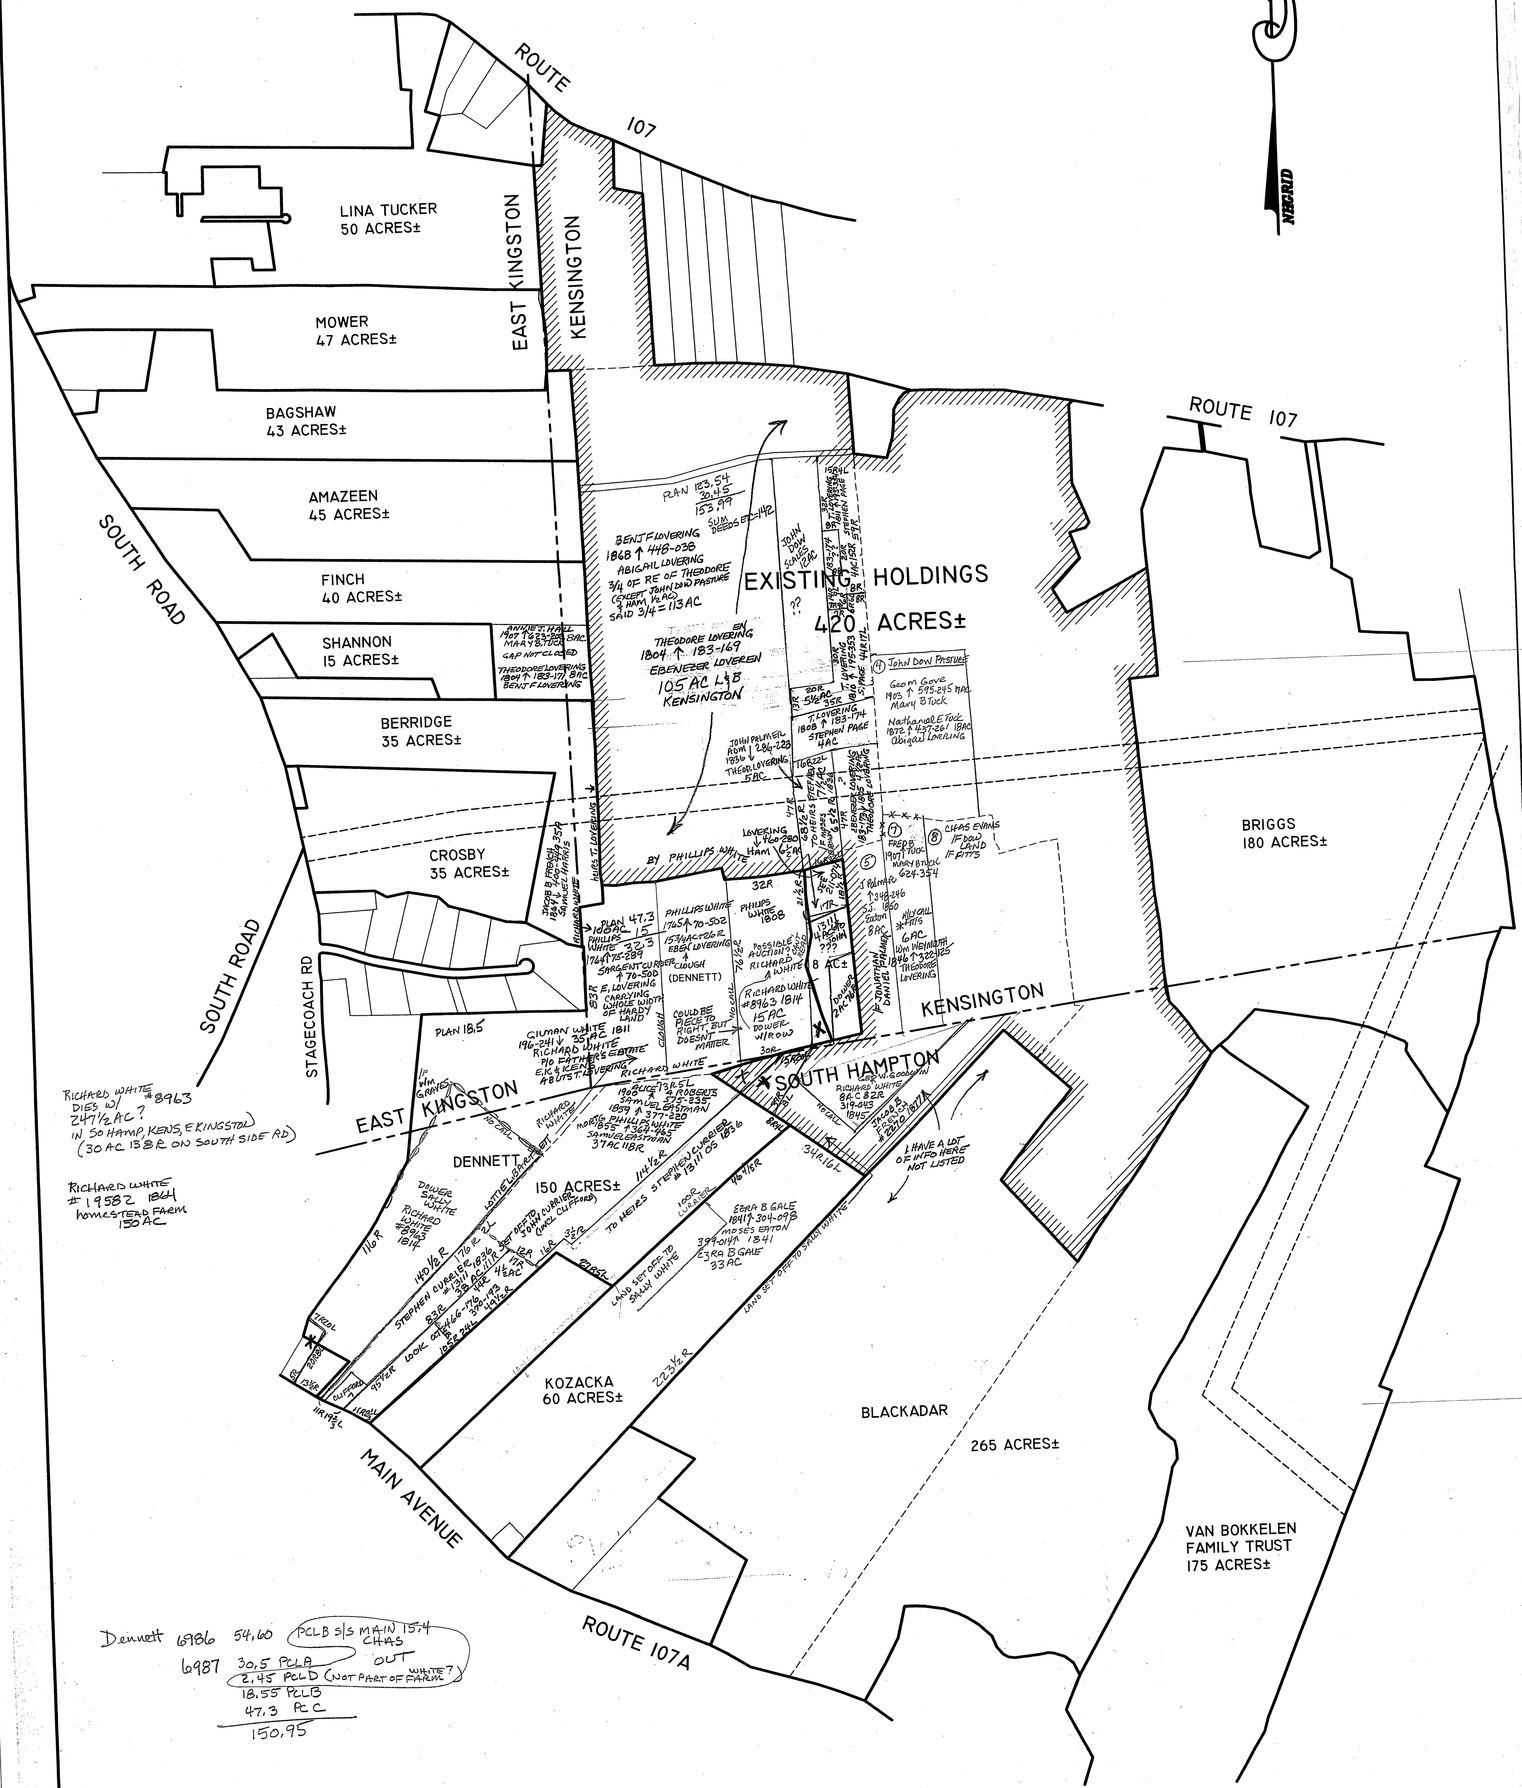

RICHARD WHITE #8963 DIED 10/ 2H 71/2 AC ? IN SO HAMP, KENS, E KINGSTON (30 AC 15 B & R ON SOUTH SIDE RD)

RICHARD WHITE #19582 1864 HOMESTEAD FARM 150 AC

Dennett 6986 54.60 PCL B S/S MAIN 15.4 CHAS OUT
6987 30.5 PCL A
2.45 PCL D (NOT PART OF PARCEL)
18.55 PCL B
47.3 PCL C
150.95

LOOK AT 176 466 196-241

PREPARED BY STOCKTON SERVICES
SOURCES INCLUDE FIELD SURVEY, REGISTRY RESEARCH, ASSESSOR INFORMATION.
FOR PLANNING AND CONCEPTUAL USE ONLY.